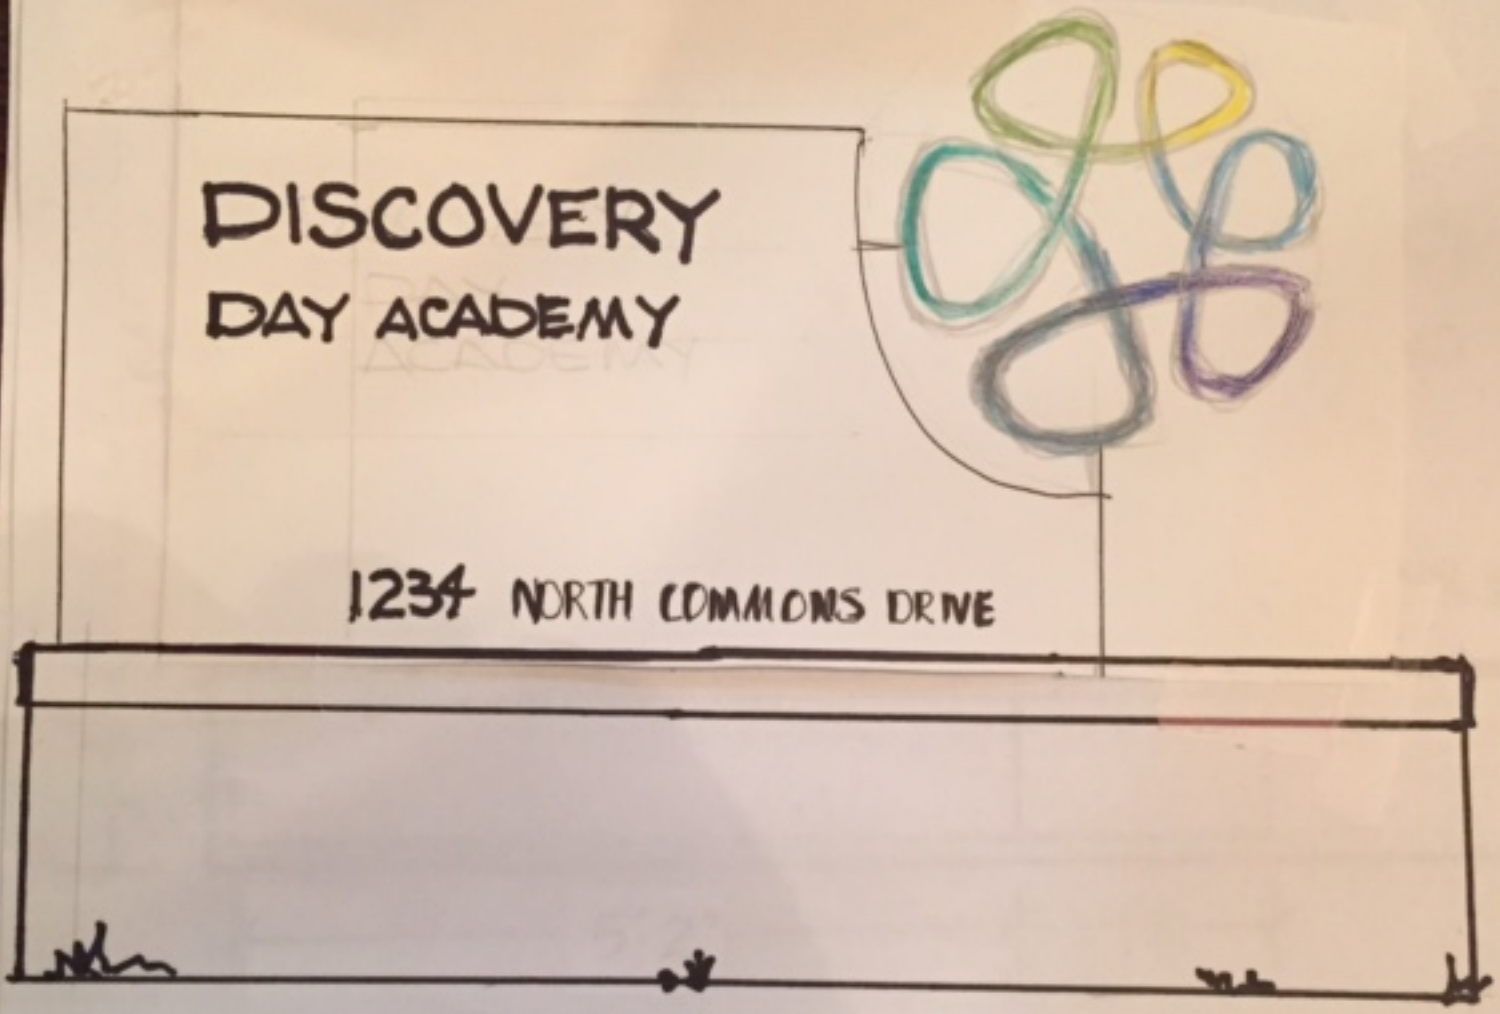


MONUMENT SIGN PROPOSAL
SCALE: 1" = 1'-0"

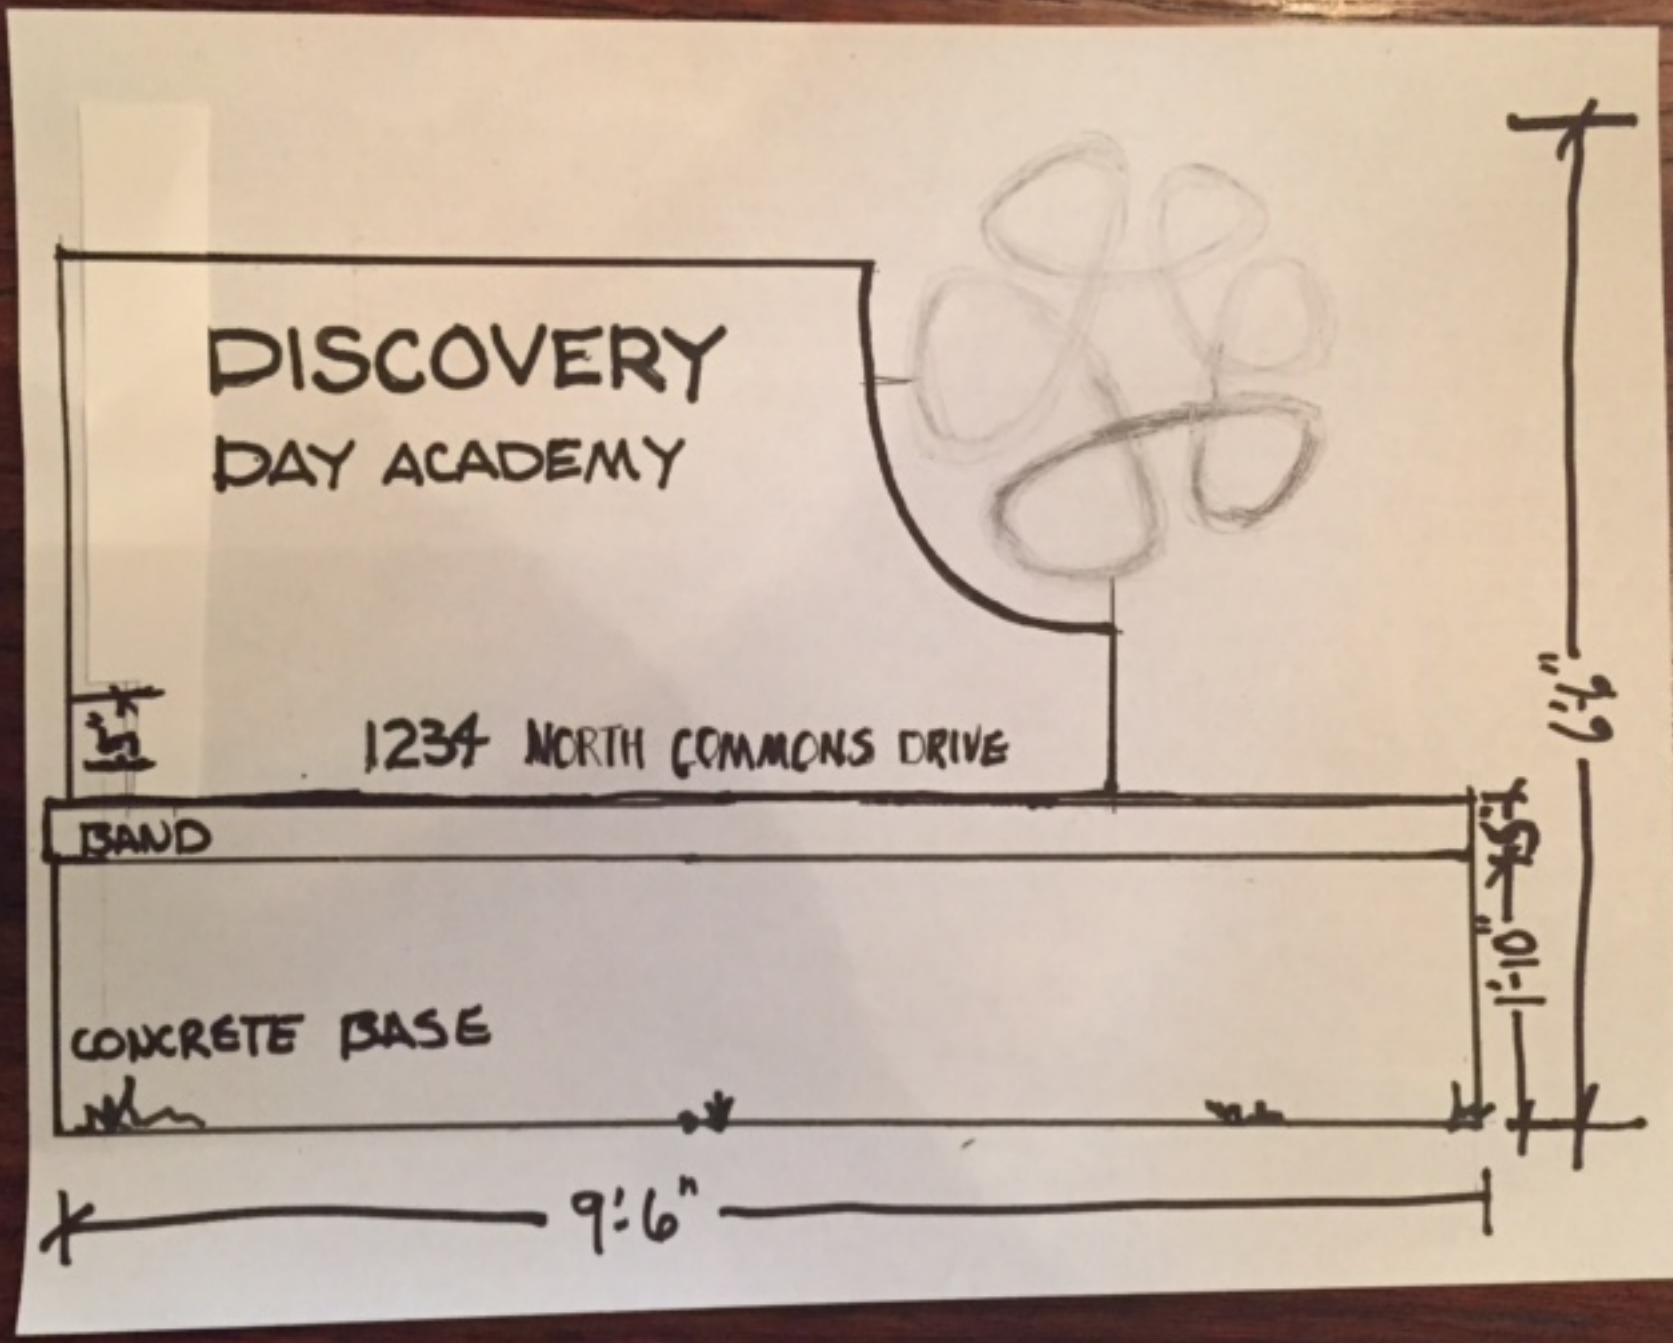
DISCOVERY
DAY ACADEMY
1234 NORTH COMMONS DRIVE
BAND
CONCRETE BASE
9'-6"
1'-10"
7'-9"

## SIGN CONSTRUCT AND DIMENSIONS

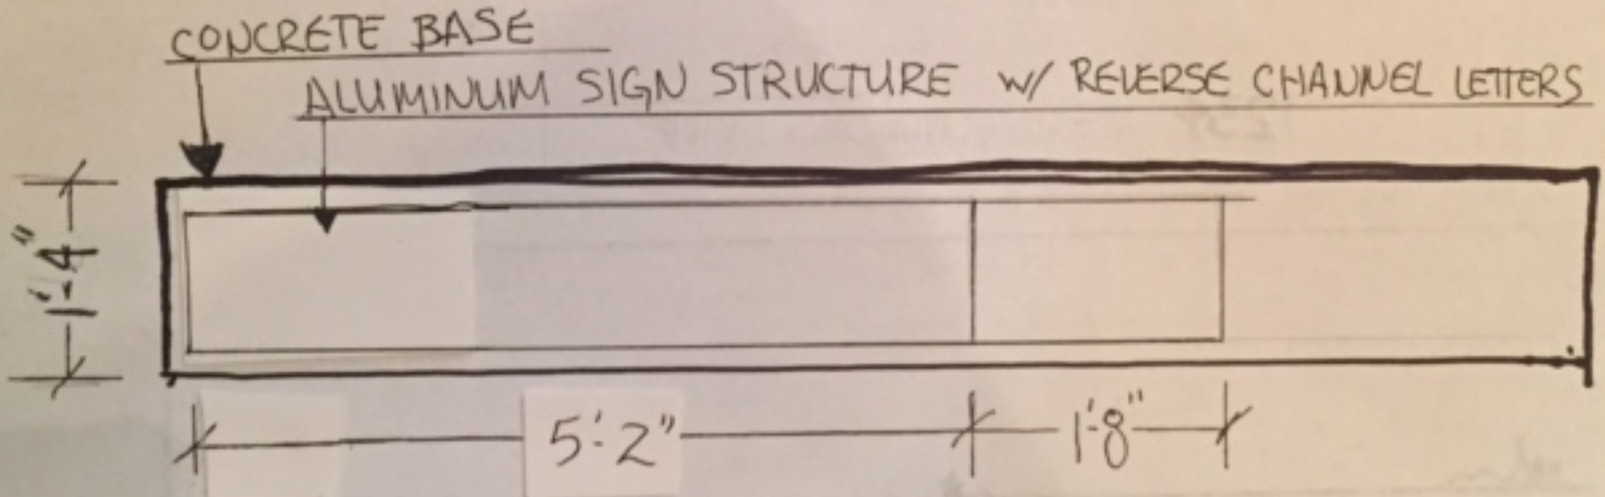


SCALE: 1" = 1'-0"