I ~~may~~ will ask for a 10' setback in the back of property for additional room for drainfield or building if so desired on the blueprint. I want to avoid cutting a ~~large~~ main root to a beautiful tree towards the front of property if possible or necessary.

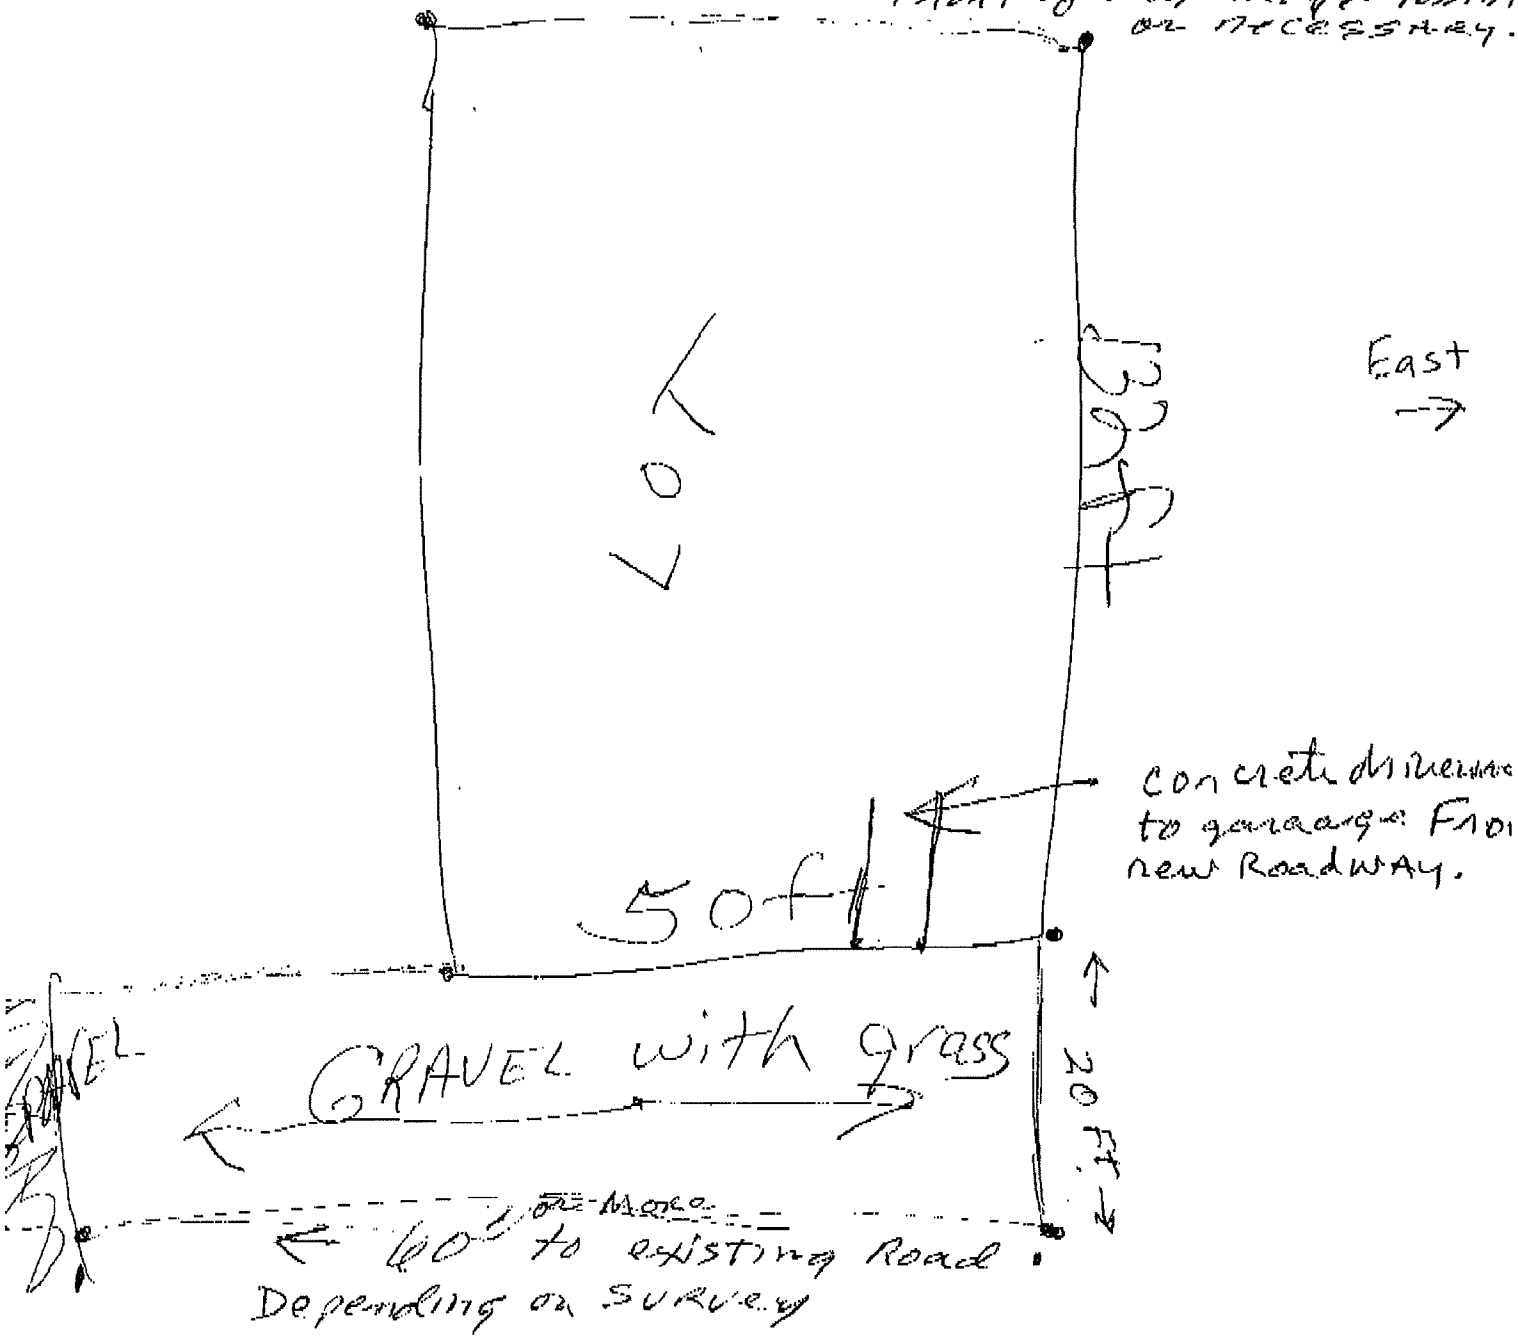

Proposal for 8601 Judeth Lane Estero, FL 33927
Stanley Thrasher 954-648-0511 Stanley Thrasher
stanley_thrasher@yahoo.com July 7th 2015

Estero Fire Rescue
21500 Three Oaks Parkway
Estero, Florida 33928
(239) 390.8000
(239) 390.8020 (Fax)
www.esterofire.org

March 24, 2015

Becky Whitney
Development Review Representative
Lee County Community Development
1500 Monroe Street
Fort Myers, Florida

Re: Stanley Thrasher Variance Request

Ms. Whitney,

I met with Mr. Thrasher on Monday March 23, 2015 to discuss his variance request as it pertains to the construction of a single family dwelling on the property located at 8601 Judeth Lane, Estero Florida 33928.

Estero Fire Rescue will not object to the variance request as long as the following conditions are met;

1. The existing road known as Judeth Lane is extended to the eastern property line of Mr. Thrasher's property and it is constructed in accordance with Lee County requirements.
2. A concrete driveway will be constructed from the proposed residence to Judeth Lane.

Please note that Mr. Thrasher agreed to the above conditions during our meeting. If you have questions please feel free to contact me at 239-390-8000.

Respectfully,

Phillip Green
Division Chief of Prevention