1 SD-800 SOUTH ELEVATION
3/16" = 1'-0"

2 SD-800 EAST ELEVATION (ARCOS AVE)
3/16" = 1'-0"

NOTE: SIGNAGE SHOWN FOR REPRESENTATION PURPOSES ONLY. FINAL SIGN DESIGN, SIZE, AND LOCATION TO BE COMPLETED UNDER INDEPENDENT SUBMITTAL. FINAL SIGN DESIGN TO ADHERE TO ALL REQUIREMENTS PUT FORTH BUY LOCAL JURISDICTIONS.

FLORIDA VETERINARY REFERRAL CENTER

DR. LAURA BREUNIG-PARRA AND DR. JOSH PARRA
10100 ARCOS AVE., ESTERO, FL 33928

PRELIMINARY
CONCEPT PLAN
10/21/2015 12:19:04 PM

Florida Veterinary Referral Center & 24-HOUR EMERGENCY HOSPITAL

PROJECT 64
CONSTRUCTION MANAGEMENT
ARCHITECTURAL DESIGN

NO SUBSTITUTIONS FROM THE SPECIFICATIONS SET FORTH IN THESE SHEETS ARE PERMITTED WITHOUT WRITTEN APPROVAL FROM THE DESIGN TEAM. THE DESIGN TEAM HAS FINAL AUTHORITY UNTIL PROJECT COMPLETION.

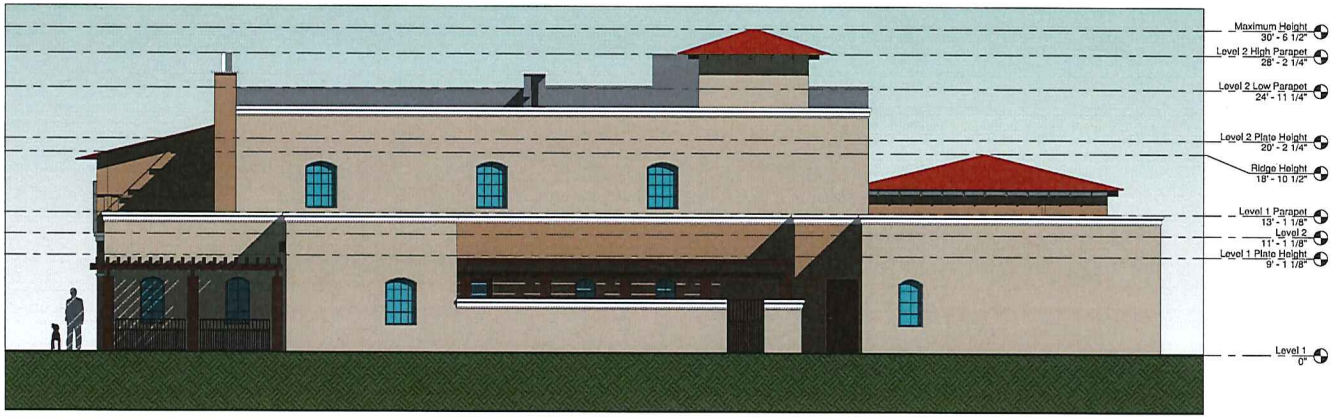

1 A0-00 NORTH ELEVATION
3/16" = 1'-0"

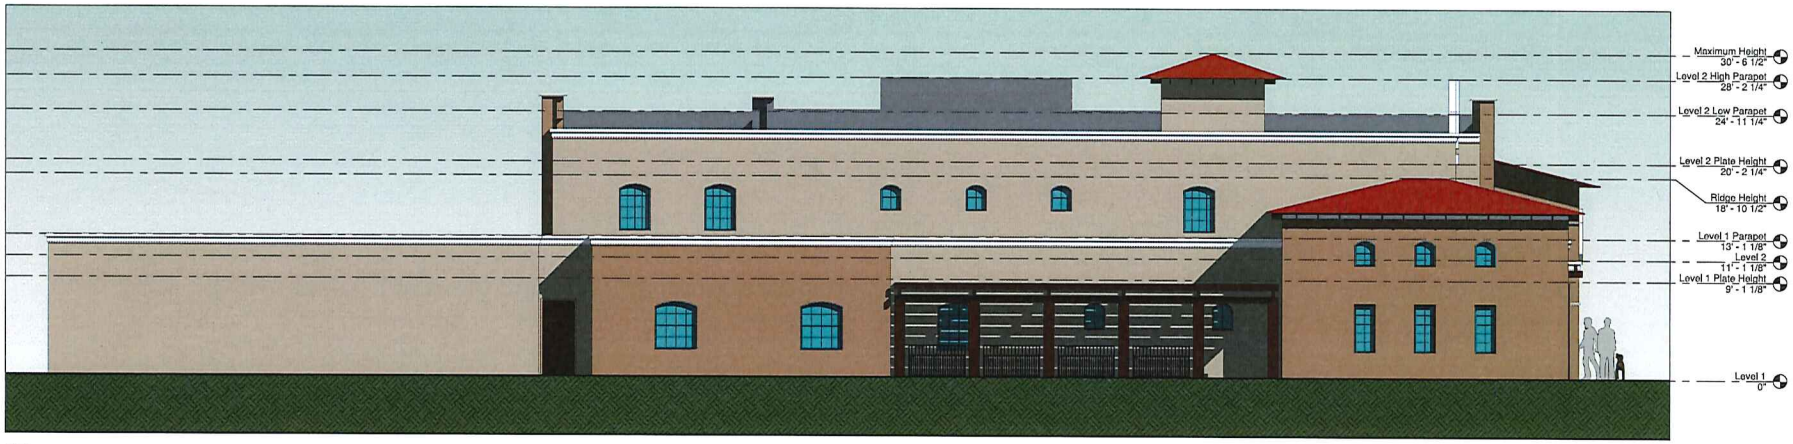

2 A0-00 WEST ELEVATION
3/16" = 1'-0"

NOTE: SIGNAGE SHOWN FOR REPRESENTATION PURPOSES ONLY. FINAL SIGN DESIGN, SIZE, AND LOCATION TO BE COMPLETED UNDER INDEPENDENT SUBMITTAL. FINAL SIGN DESIGN TO ADHERE TO ALL REQUIREMENTS PUT FORTH BUY LOCAL JURISDICTIONS.

FLORIDA VETERINARY REFERRAL CENTER

DR. LAURA BREUNIG-PARRA AND DR. JOSH PARRA
10100 ARCOS AVE., ESTERO, FL 33928

PRELIMINARY
CONCEPT PLAN
10/21/2015 12:16:13 PM

Florida Veterinary Referral Center & 24-HOUR EMERGENCY HOSPITAL

PROJECT 64 CONSTRUCTION MANAGEMENT ARCHITECTURAL DESIGN

NO SUBSTITUTIONS FROM THE SPECIFICATIONS SET FORTH IN THESE SHEETS ARE PERMITTED WITHOUT WRITTEN APPROVAL FROM THE DESIGN TEAM. THE DESIGN TEAM HAS FINAL AUTHORITY UNTIL PROJECT COMPLETION.

© COPYRIGHT PROJECT 64 - 2015