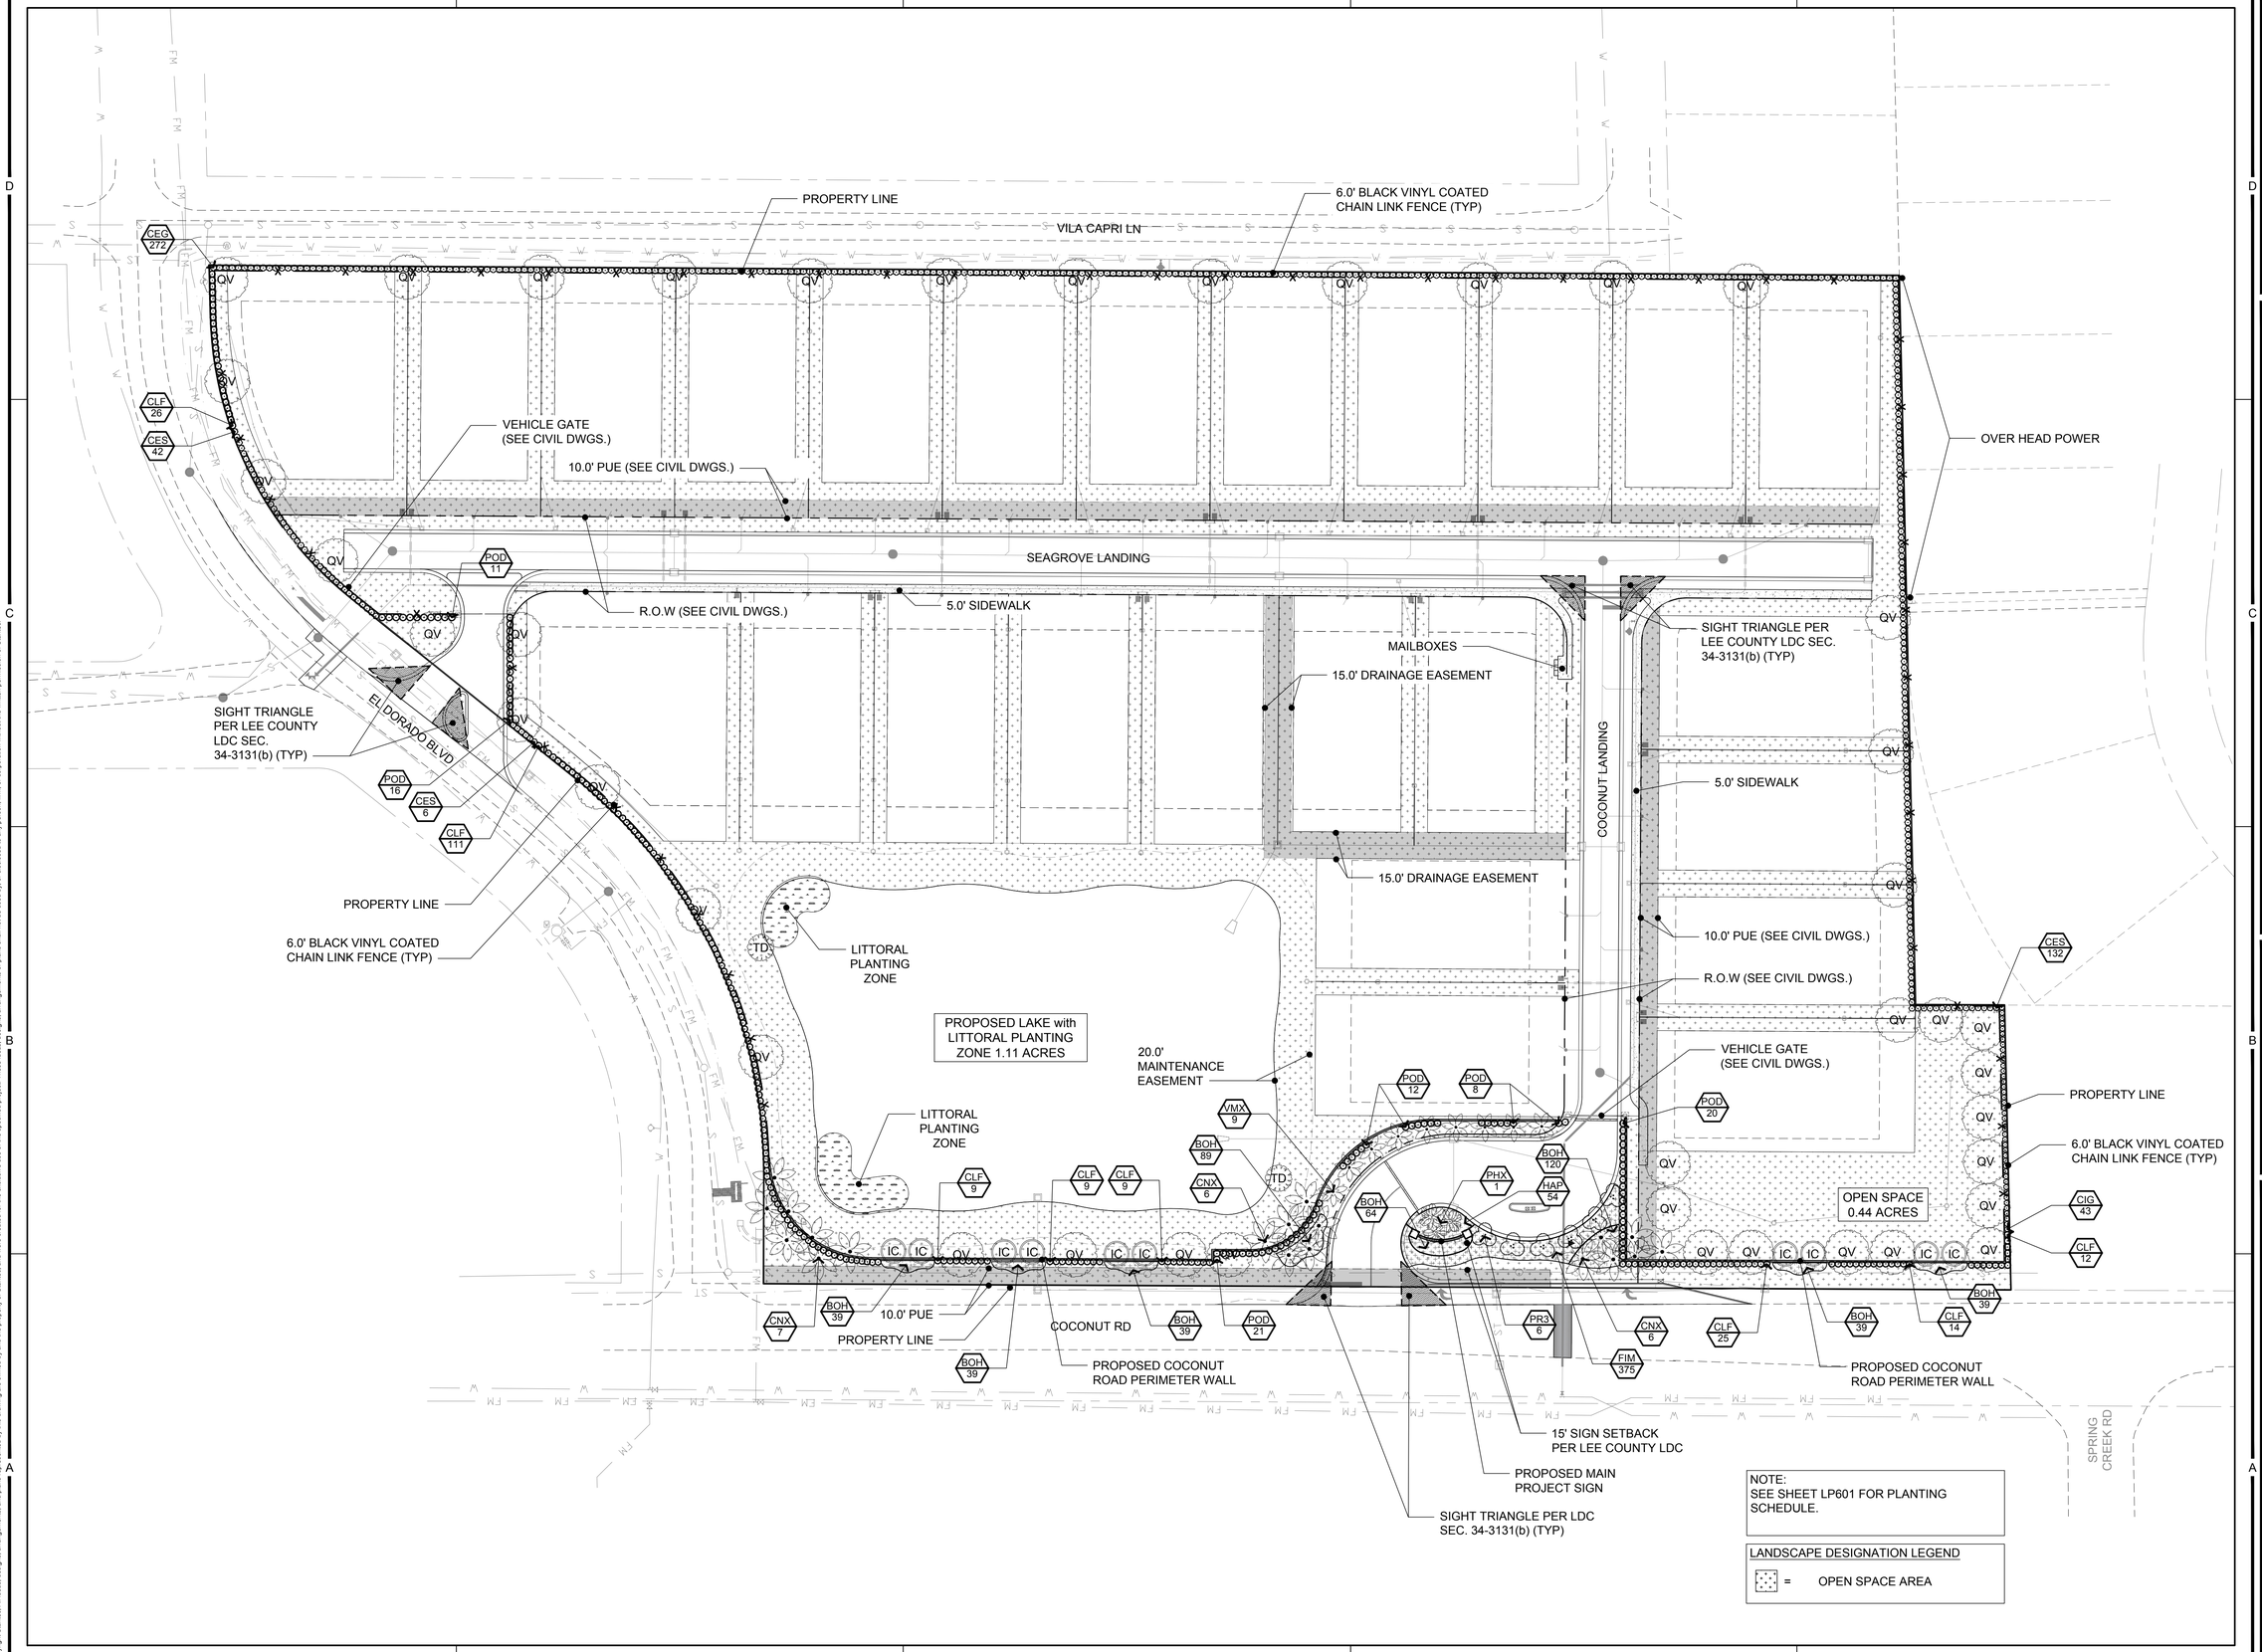

NOTE:
SEE SHEET LP601 FOR PLANTING SCHEDULE.

LANDSCAPE DESIGNATION LEGEND

= OPEN SPACE AREA

Coconut Landing

PREPARED FOR:
Headwaters Development
PO Box 110062
Naples, FL, 34108

PREPARED BY:

Stantec
5801 Pelican Bay Blvd., Suite 300, Naples, FL 34108 USA
www.stantec.com +1.239.649.4040

PROJECT MANAGER: Kevin Mangan, PLA

ATTENTION

The Contractor shall verify and be responsible for all dimensions. DO NOT scale the drawing - any errors or omissions shall be reported to Stantec without delay. The Copyrights to all designs and drawings are the property of Stantec. Reproduction or use for any purpose other than that authorized by Stantec is forbidden.

These drawings may include information provided by others. Stantec has not verified the accuracy and/or completeness of this information and shall not be responsible for any errors or omissions which may be incorporated herein as a result.

FOR REVIEW ONLY

REV	DATE	DESCRIPTION
7		
6		
5		
4		
3		
2		
1	01/02/20	FOR ANNEXATION AGREEMENT

NORTH GRAPHIC SCALE 0 20 40 80'

SCALE:	1" = 40'
DATE:	02 January 2020
PIN:	215615395

LANDSCAPE PLAN

LP101

24 x 36 fdemarco 02 January 2020 3:19pm V:\215\Active\215615395\landscape\design\drawing\sheet\code_mm_sht\sLP101-CM_Estero.dwg Layout = LP101
Copyright Stantec: All ideas, designs, arrangements, and plans represented by this drawing are owned by and the property of Stantec, and were created for the exclusive use of the specified project. These ideas, designs, arrangements or plans shall not be used by, or disclosed to any person, firm, or corporation without the written permission of Stantec.